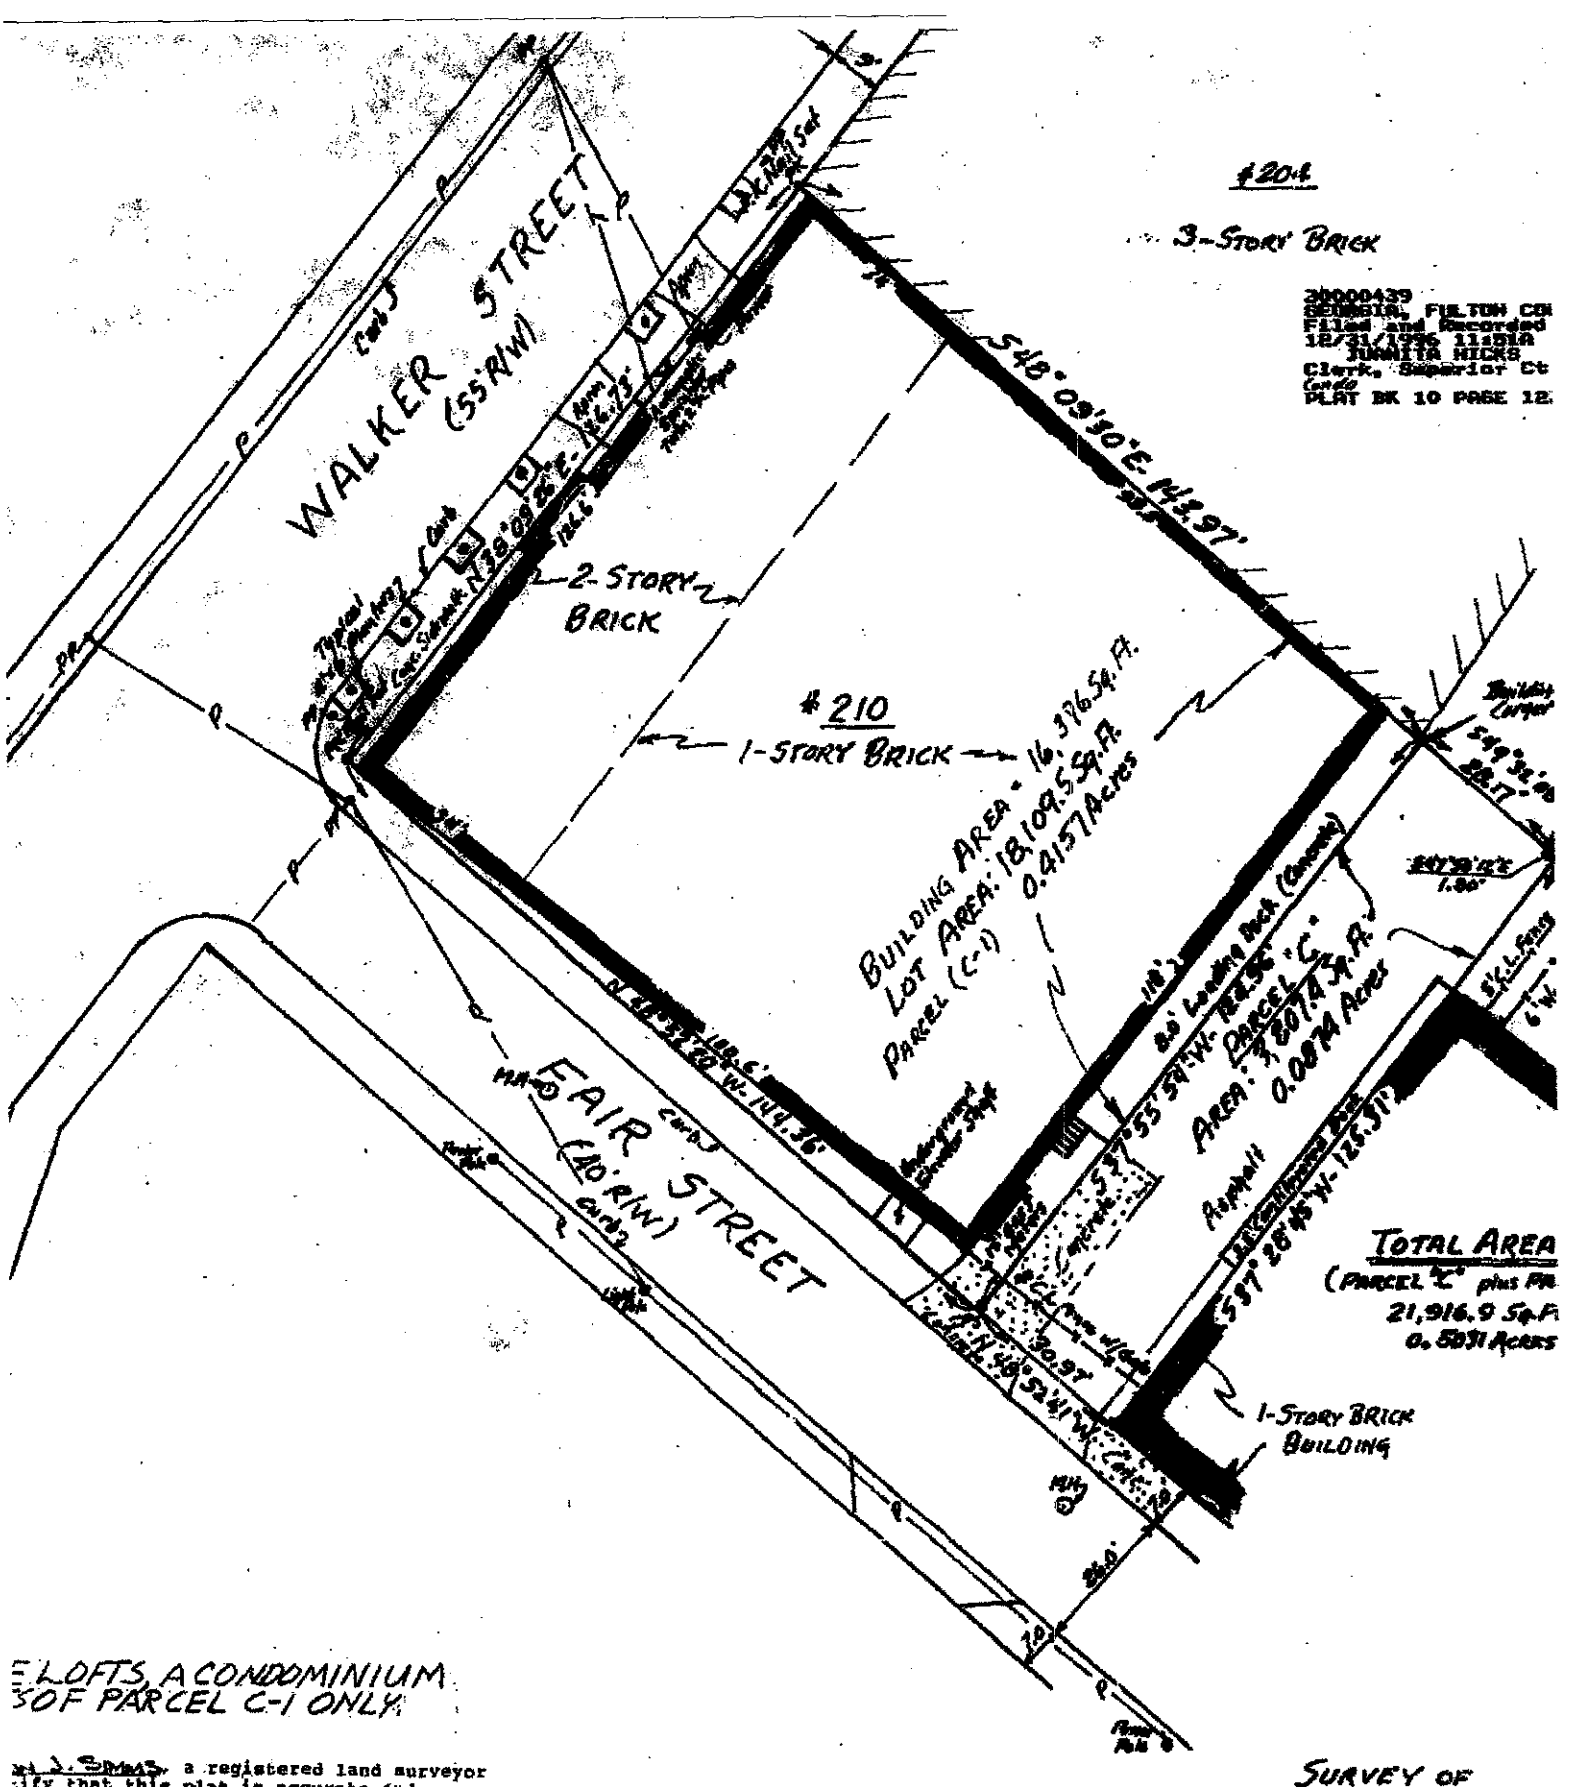

E LOFTS, A CONDOMINIUM
OF PARCEL C-1 ONLY.

..., a registered land surveyor
..ify that this plat is accurate and
..h the provisions of section 44-3-83 of
Condominium Act.

...ium declaration for Fairside Lofts,
...um is recorded in Deed Book 2968 PAGE 49
...ior Court of Fulton County, Georgia records.

In my opinion, this plat is a ... of the land platted and ... in conformity with the ... and requirements of law.

GEORGIA REGISTERED No. 1288 PROFESSIONAL

SURVEY OF

FAIRSIDE LOFTS,
A CONDOMINIUM
LAND LOT 84 - 14th DISTRICT
FULTON COUNTY, GEORGIA
Graphic Scale In Feet 1" = 20' Dec.

0 10 20 30 40 50

Plat Book ____ Page ____